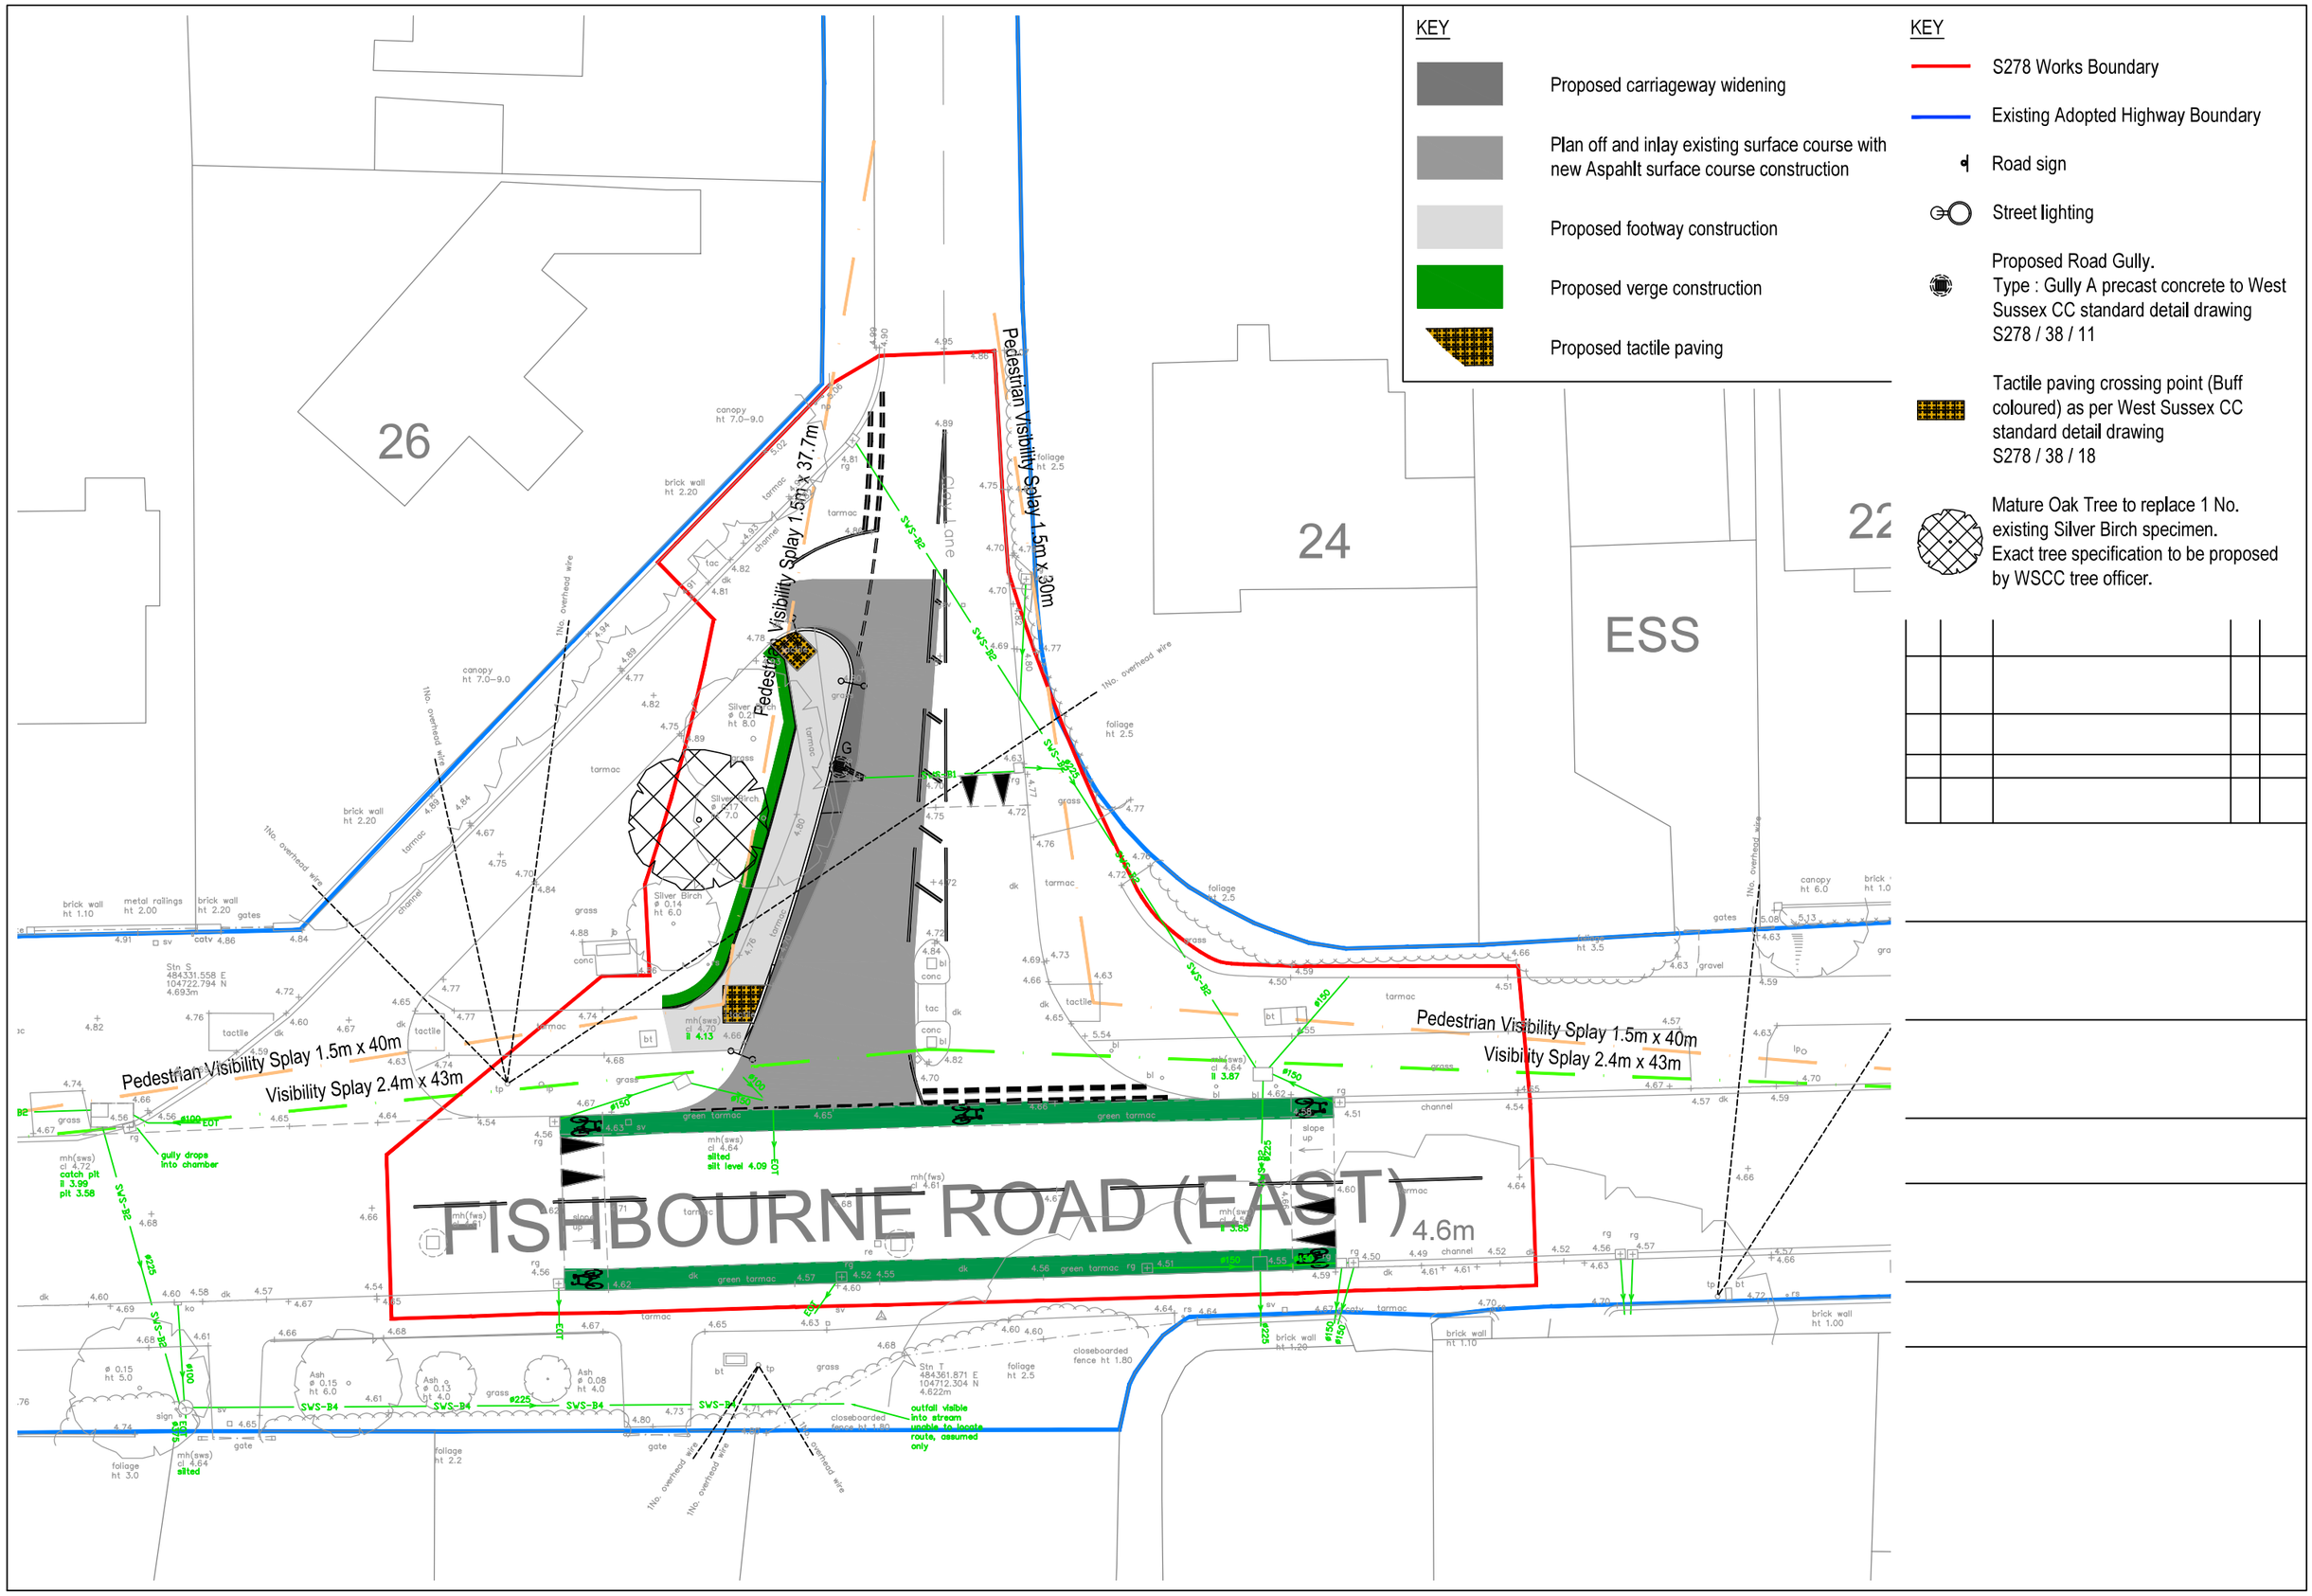
KEY
Proposed carriageway widening
Plan off and inlay existing surface course with new Aspahlt surface course construction
Proposed footway construction
Proposed verge construction
Proposed tactile paving
KEY
S278 Works Boundary
Existing Adopted Highway Boundary
Road sign
Street lighting
Proposed Road Gully.
Type : Gully A precast concrete to West Sussex CC standard detail drawing S278 / 38 / 11
Tactile paving crossing point (Buff coloured) as per West Sussex CC standard detail drawing S278 / 38 / 18
Mature Oak Tree to replace 1 No. existing Silver Birch specimen. Exact tree specification to be proposed by WSCC tree officer.
26
24
22
ESS
Pedestrian Visibility Splay 1.5m x 37.7m
Pedestrian Visibility Splay 1.5m x 30m
Pedestrian Visibility Splay 1.5m x 40m
Visibility Splay 2.4m x 43m
Pedestrian Visibility Splay 1.5m x 40m
Visibility Splay 2.4m x 43m
FISHBOURNE ROAD (EAST)
4.6m